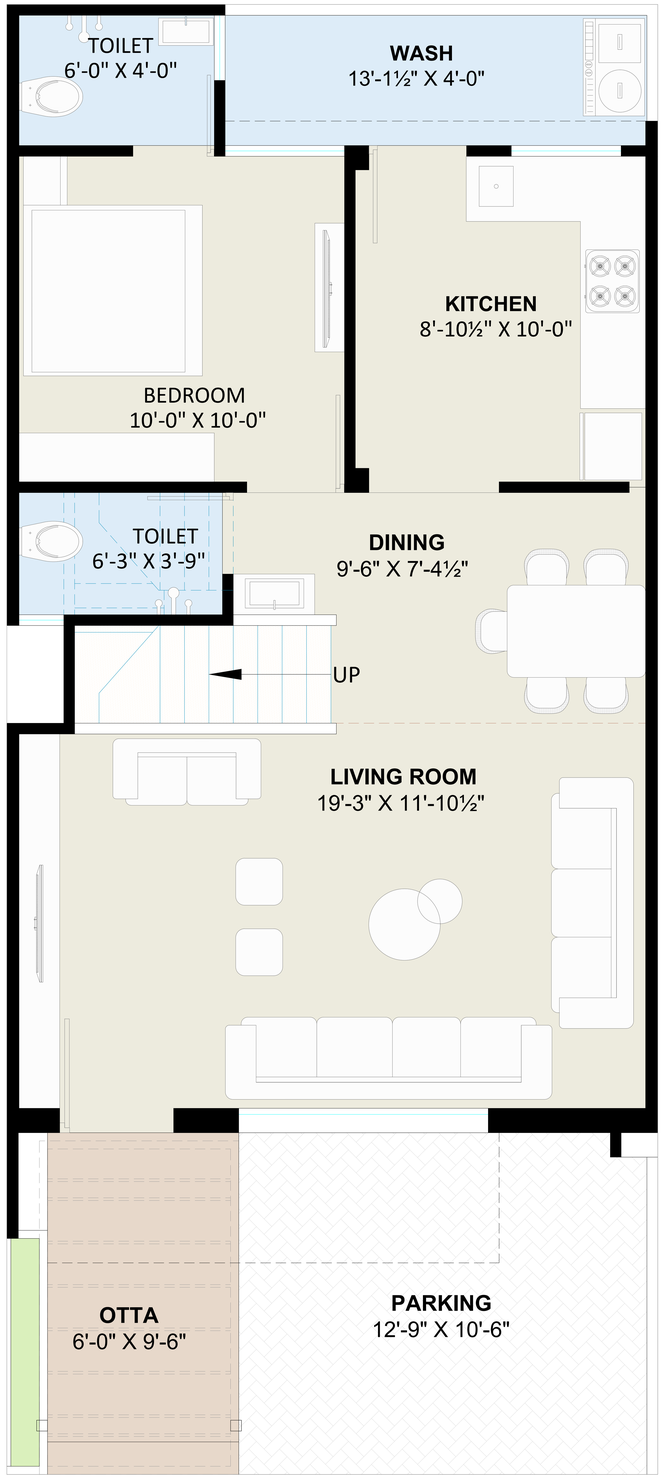

GROUND FLOOR PLAN

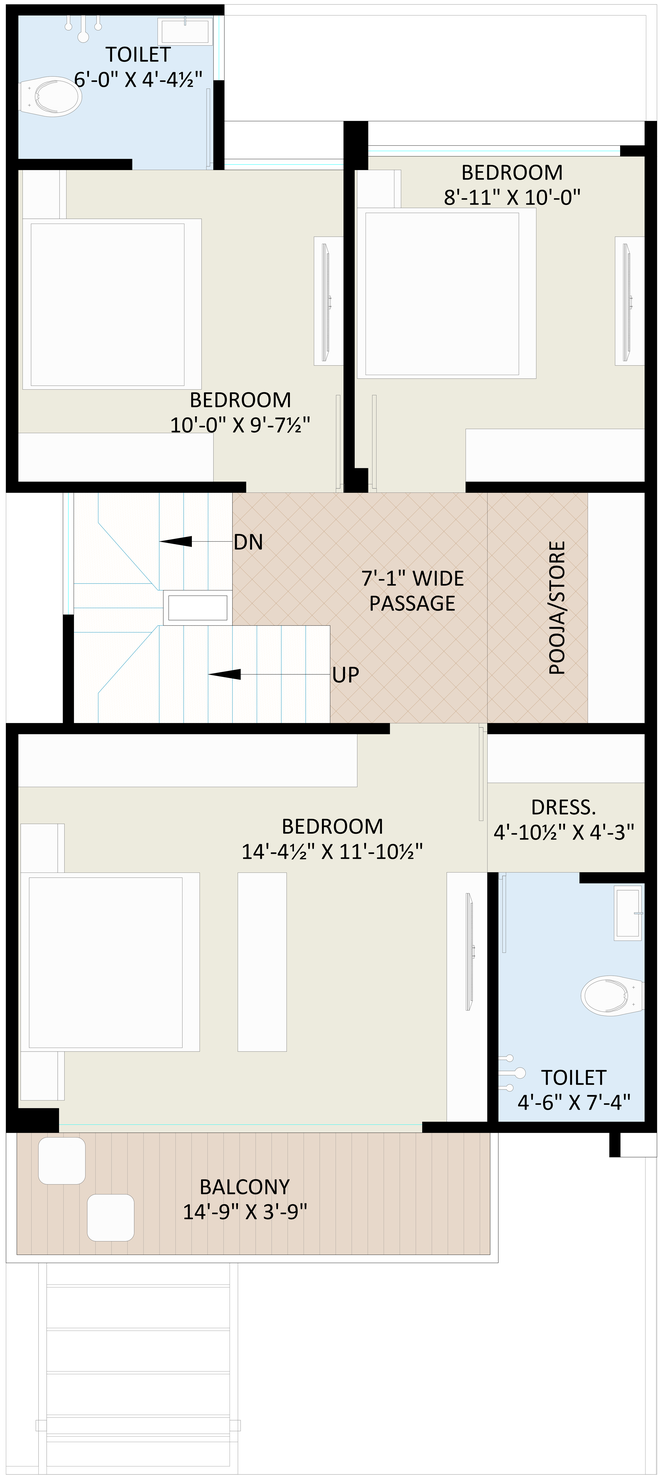

FIRST FLOOR PLAN

ROW HOUSE SCHEME AT ORMA

SIZE - 20'-0" X 45'-0"

SCALE	N.T.S
DATE	05-10-2022

AETRIO
ARCHITECTS / INTERIOR DESIGNER