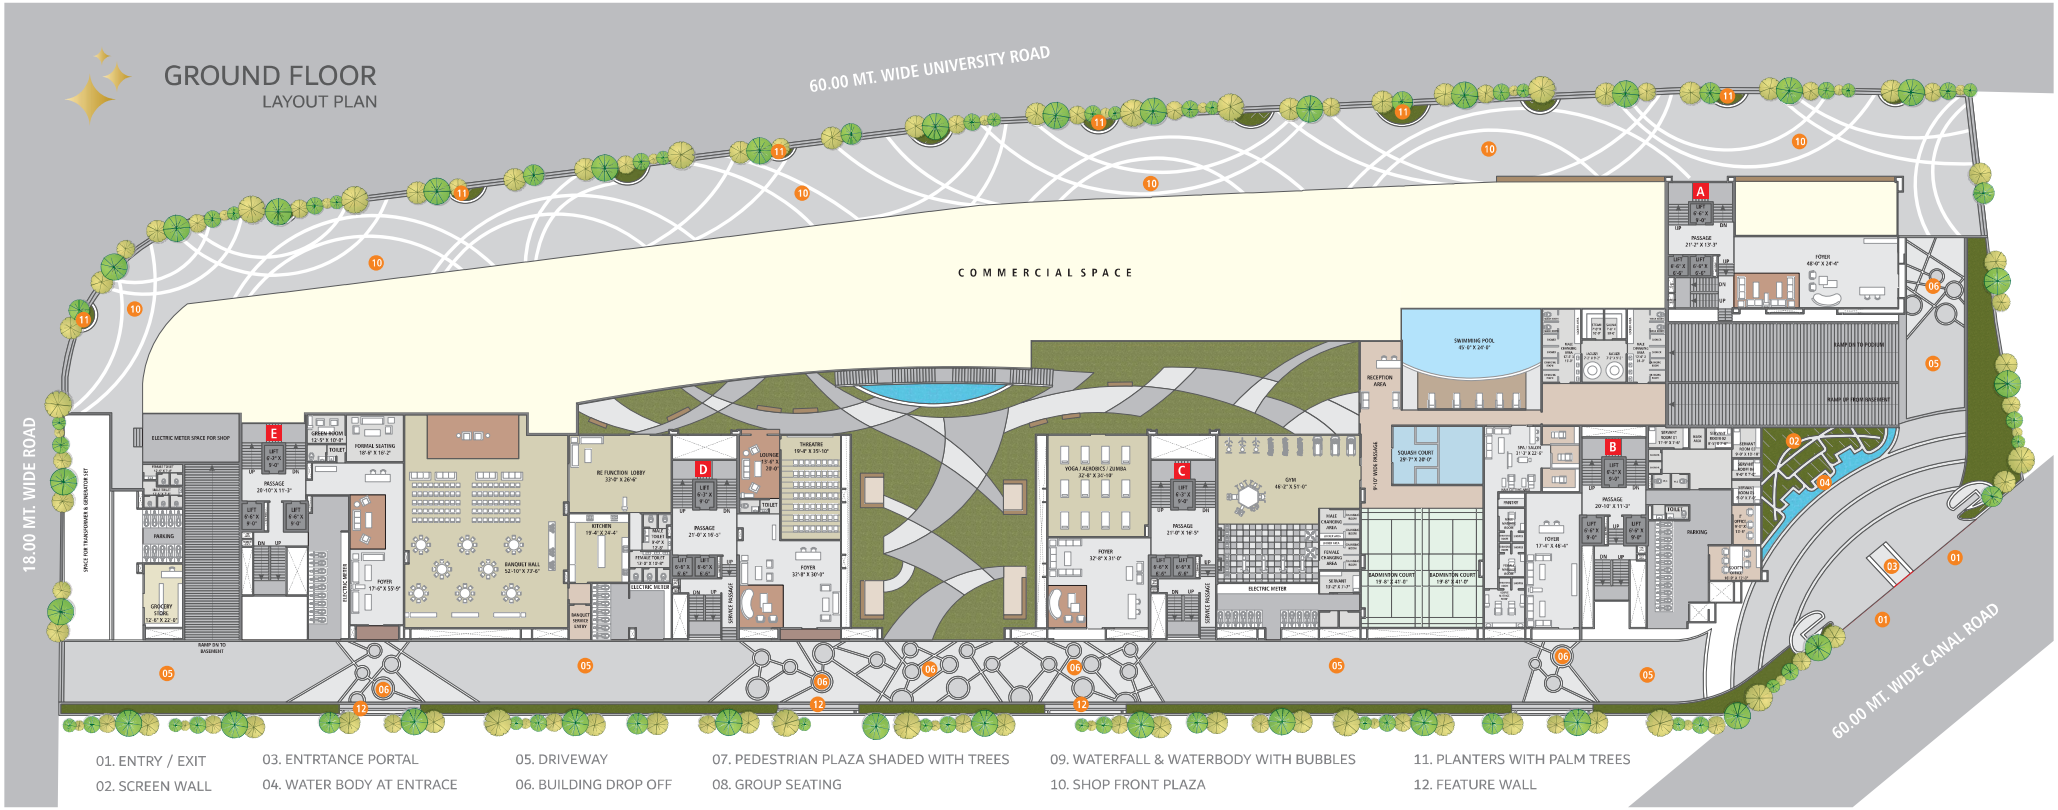GROUND FLOOR
LAYOUT PLAN